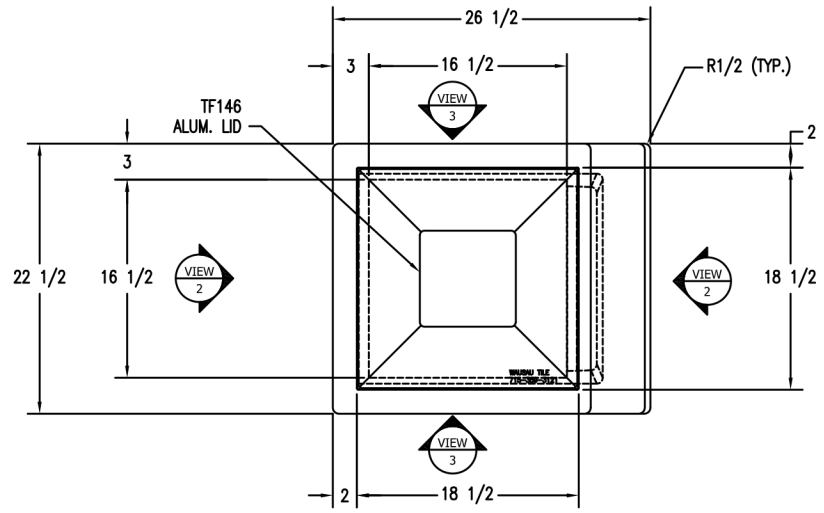

1 TOP VIEW
Scale: 1/8" = 1"

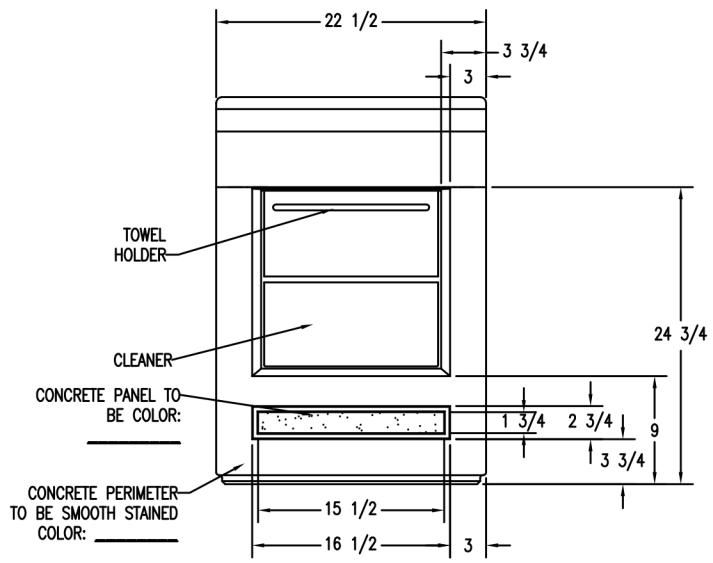

2 FRONT ELEVATION VIEW
Scale: 1/8" = 1"

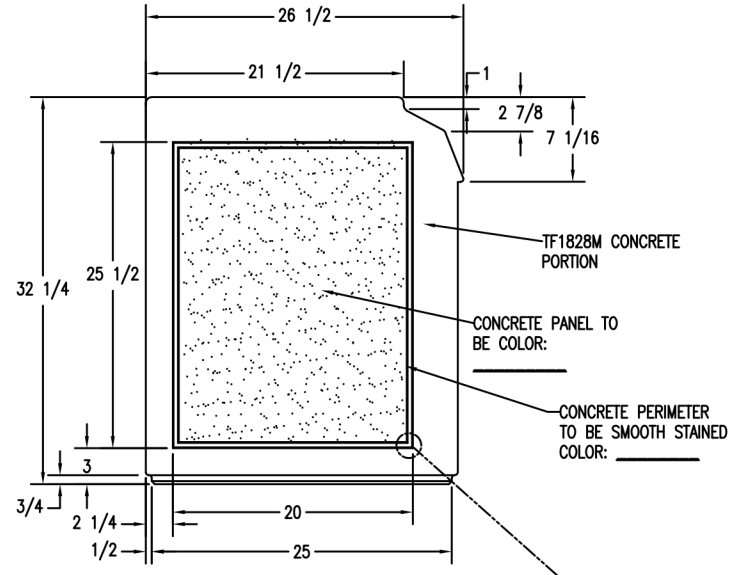

3 SIDE ELEVATION OF TF1828 WASTE CONTAINER
Scale: 1/8" = 1"

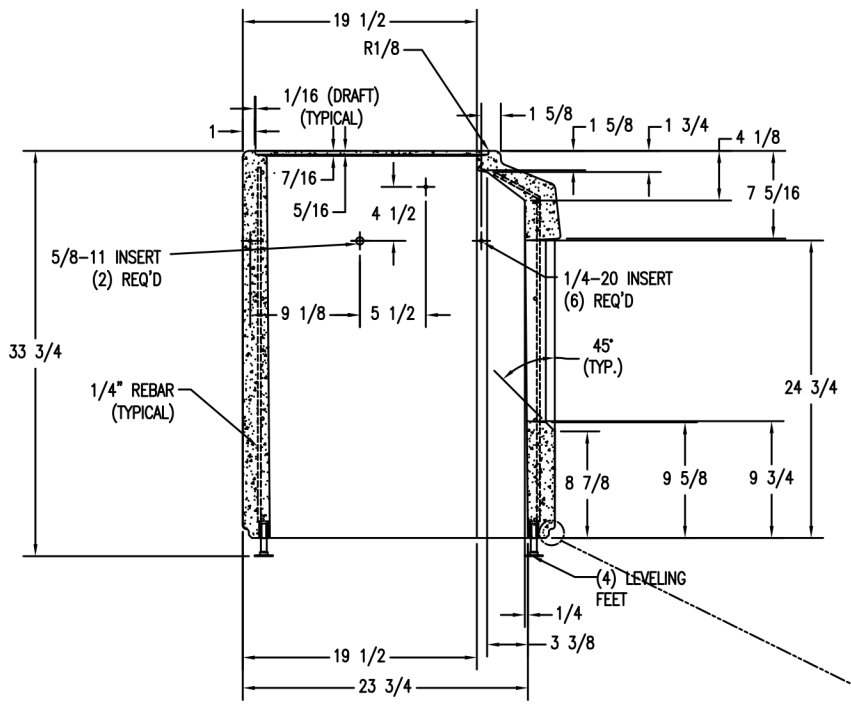

5 SECTION VIEW OF TF1828 WASTE CONTAINER
Scale: 1/8" = 1"

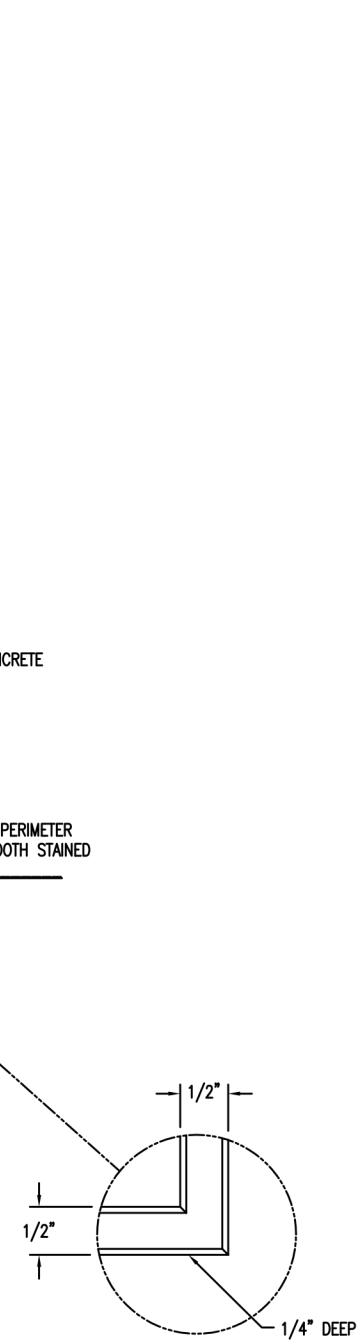

7 VIEW LINE DETAIL
Scale: 1" = 1"

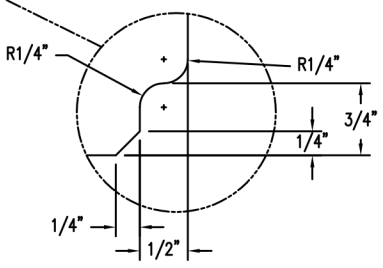

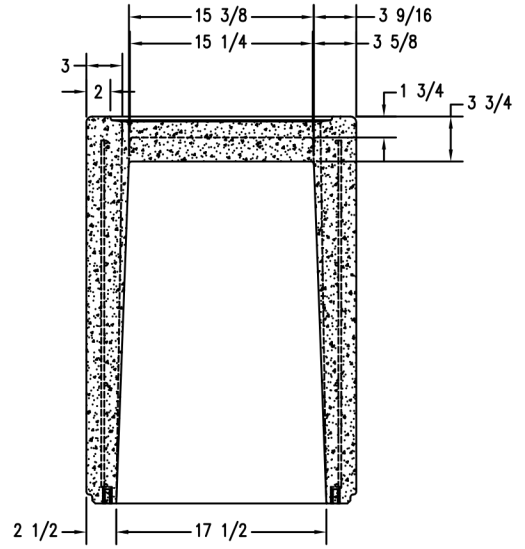

6 SECTION VIEW OF TF1828 WASTE CONTAINER
Scale: 1/8" = 1"

REVISION	DESCRIPTION	DRAWN BY	DATE
4			
3			
2			
1	CHANGED HEIGHT	JPZ	8/27/12

DRAWN BY MJS	JOB		MATERIAL CONCRETE
JOB NO.	LOCATION		WEIGHT
SCALE AS NOTED	UNLESS OTHERWISE SPECIFIED DIMENSIONS ARE IN INCHES TOLERANCES: ±1/8"	DATE 4/14/10	ITEM NO. TF1241
FINISH OPTIONS			DWG. NO. 1 OF 1