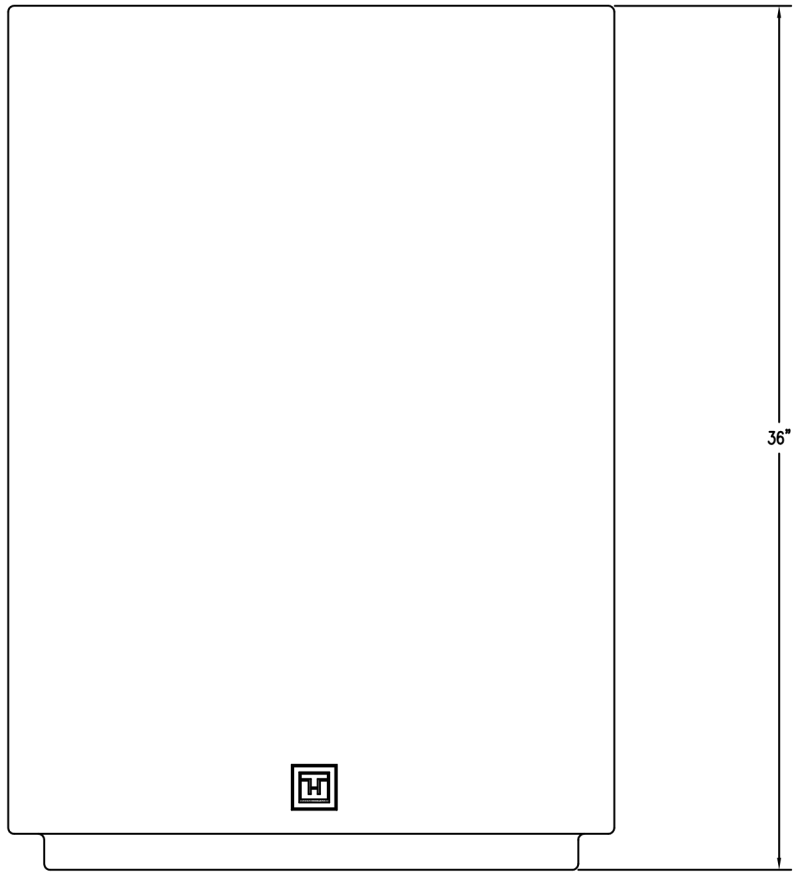

1 FRONT ELEVATION
Scale: 1/4" = 1"

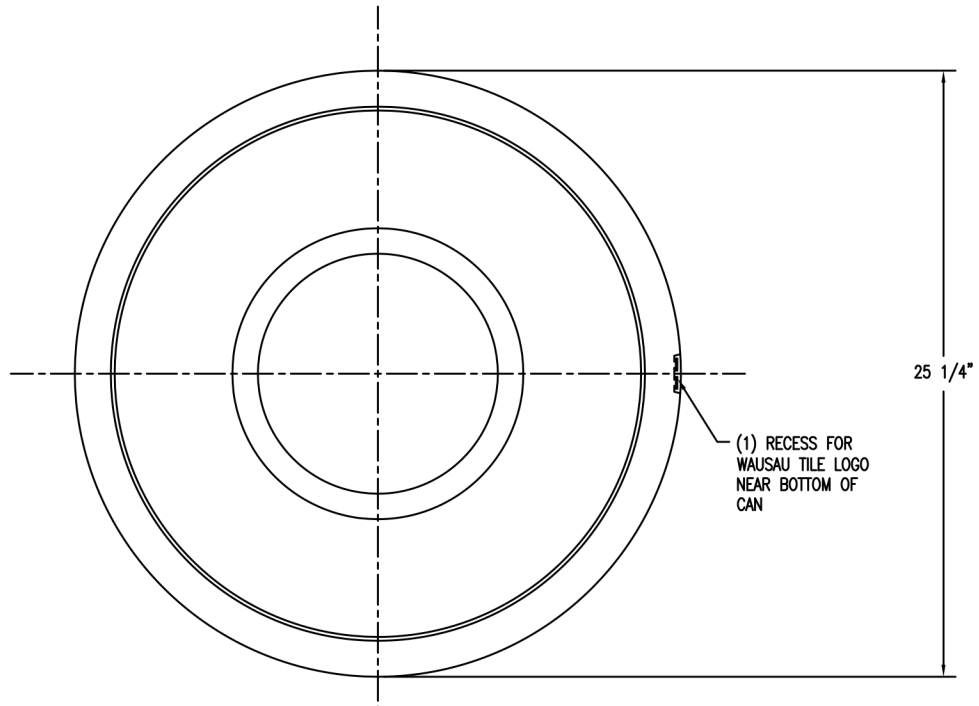

3 TOP VIEW
Scale: 1/4" = 1"

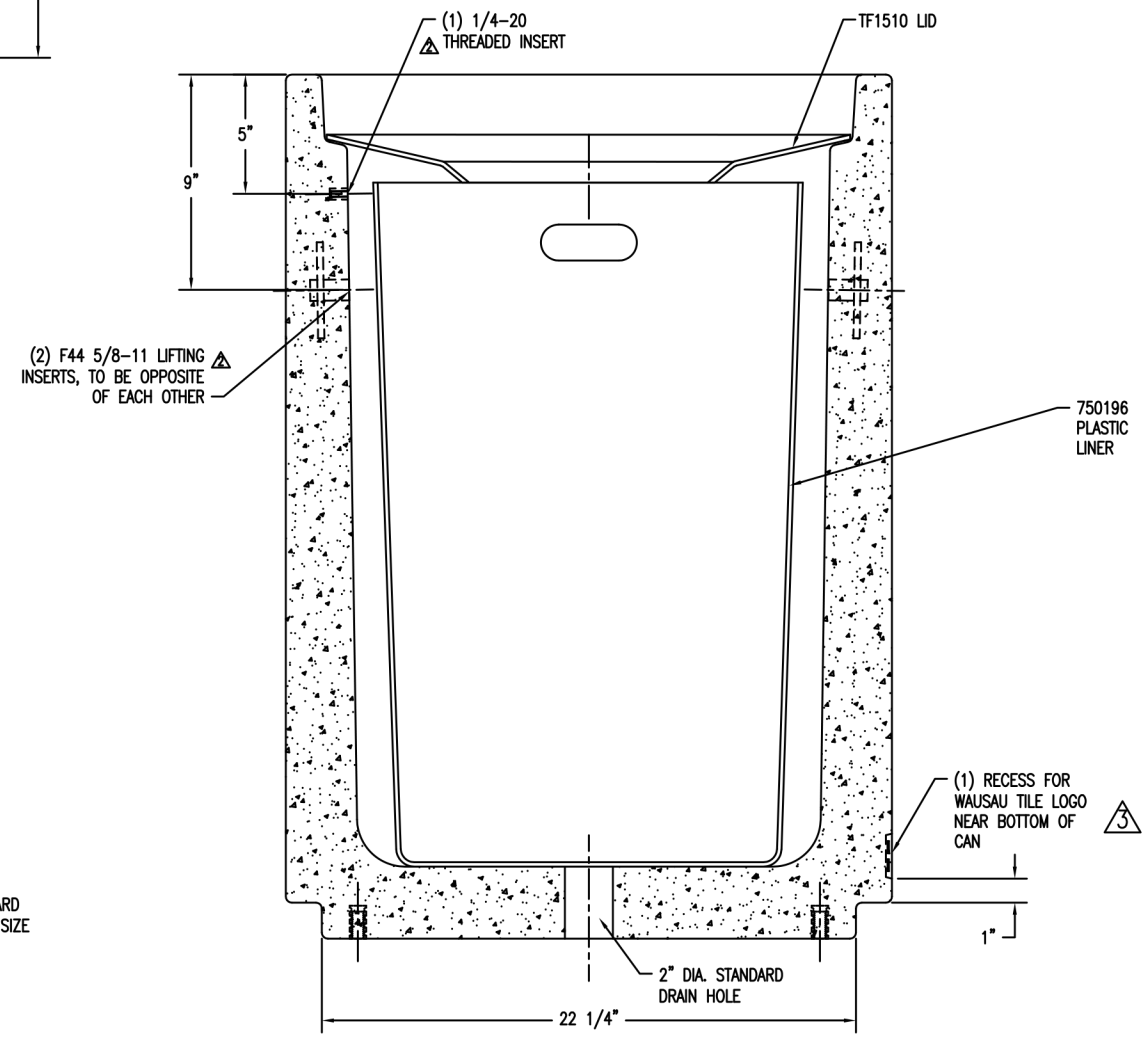

4 SECTION VIEW
Scale: 1/4" = 1"

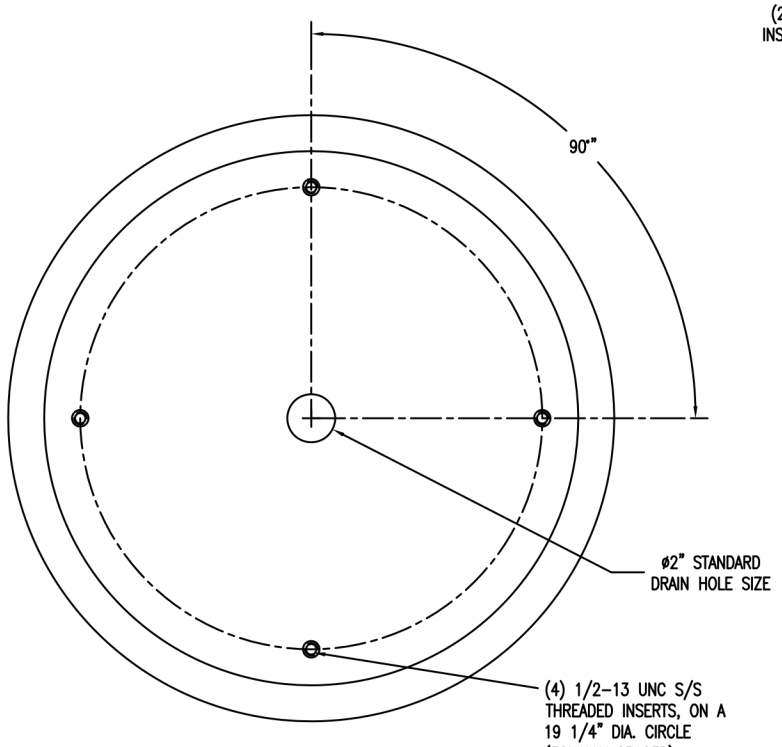

2 BOTTOM VIEW
Scale: 1/4" = 1"

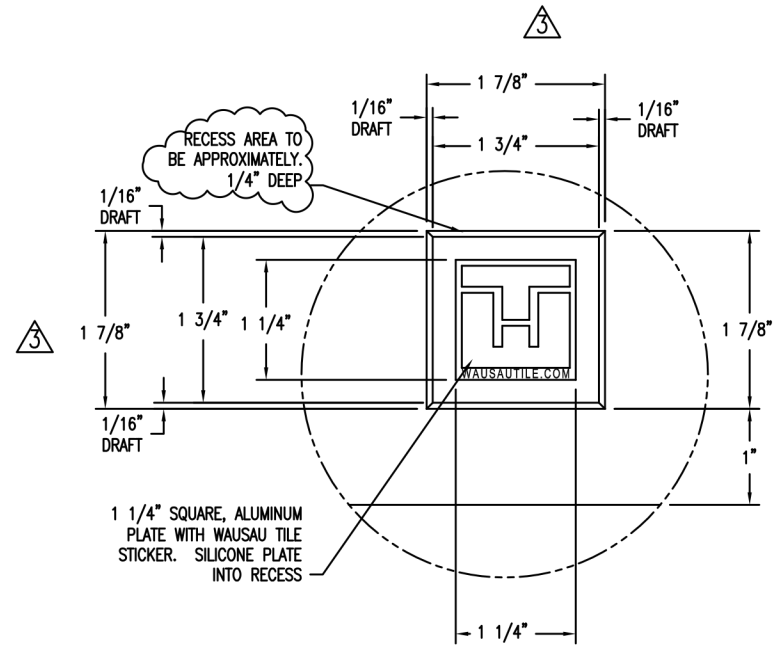

5 DETAIL FOR EMBLEM RECESS
Scale: 1" = 1"

REVISION	DESCRIPTION	DRAWN BY	DATE
4			
3	PLAQUE BLOCK INCREASED FROM 1 5/8" TO 1 7/8"	JSP	5/18/11
2	ADDED INSERTS TO INSIDE OF CAN	PAW	2/25/11
1	ADD PATTERN ON TO WASTE CONTAINER	PAW	1/12/11

DRAWN BY LBE	JOB	MATERIAL CONCRETE	
JOB NO.	LOCATION	WEIGHT	
SCALE AS NOTED	UNLESS OTHERWISE SPECIFIED DIMENSIONS ARE IN INCHES TOLERANCES: ±1/8"	DATE	ITEM NO. WS-100 28 GAL
FINISH OPTIONS			DWG. NO. 1 OF 2